




Abóbada Helicoidal

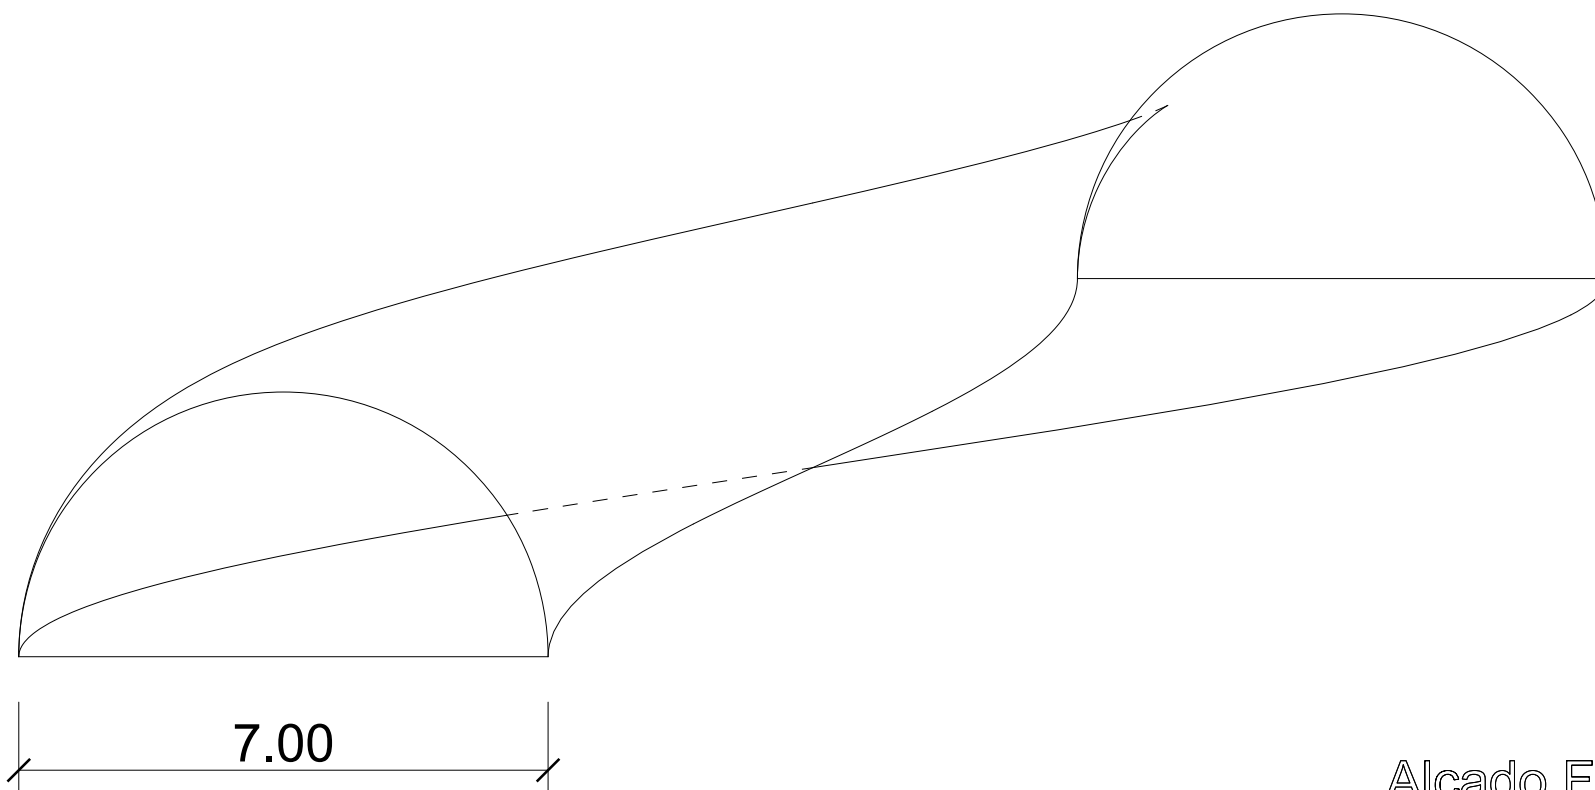

Alçado Frontal
Esc. 1/2

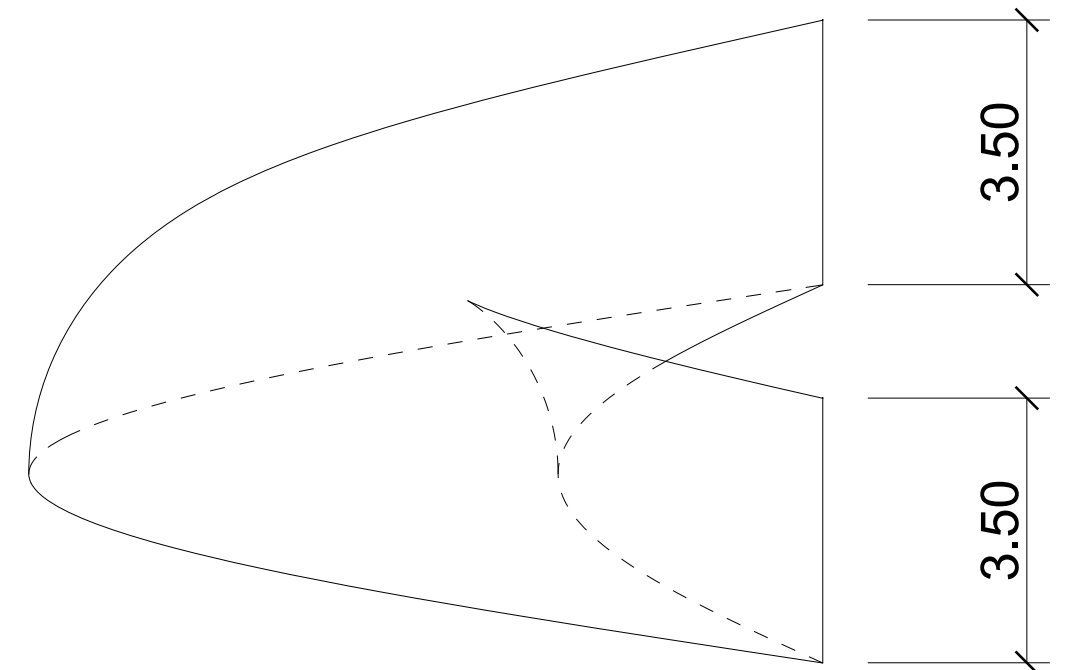

Alçado Lateral
Esc. 1/2

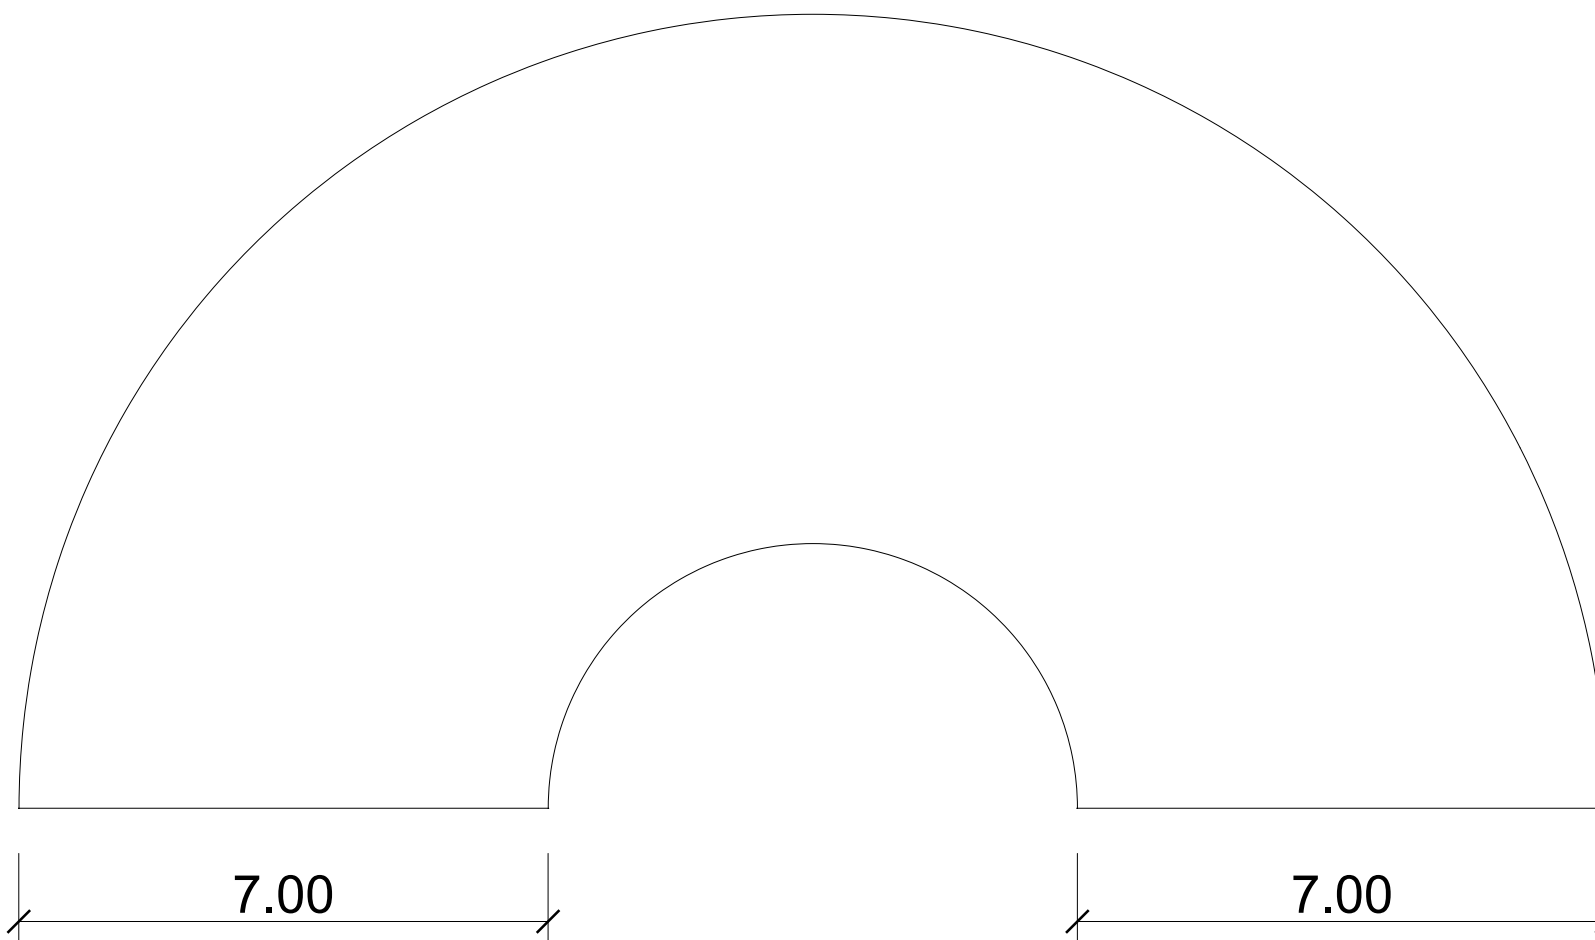

Planta
Esc. 1/2

