


Abóbada Toral




Alçado Frontal

Esc 2:1

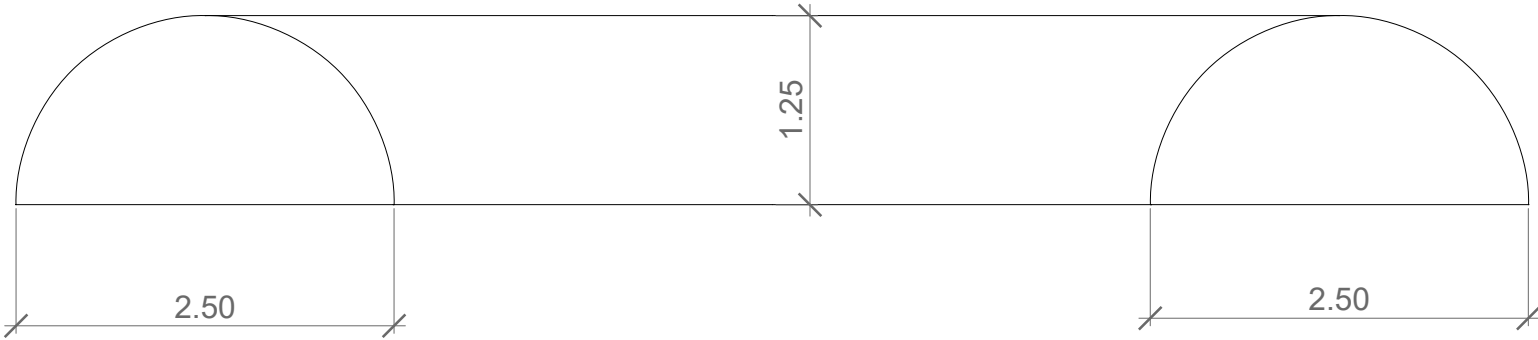


Alçado Lateral Direito

Esc 2:1

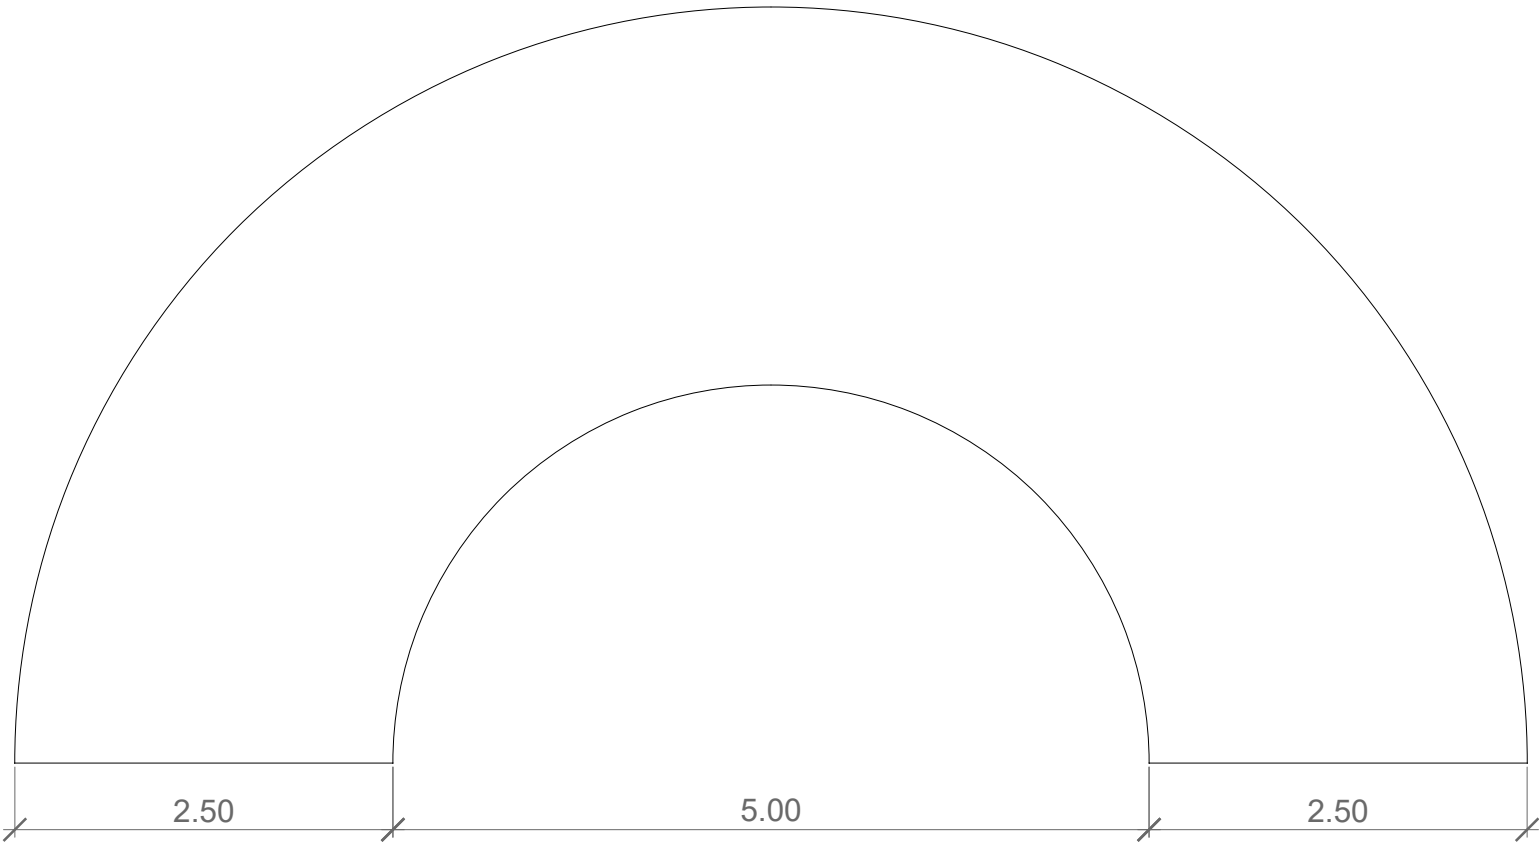

Planta

Esc 2:1

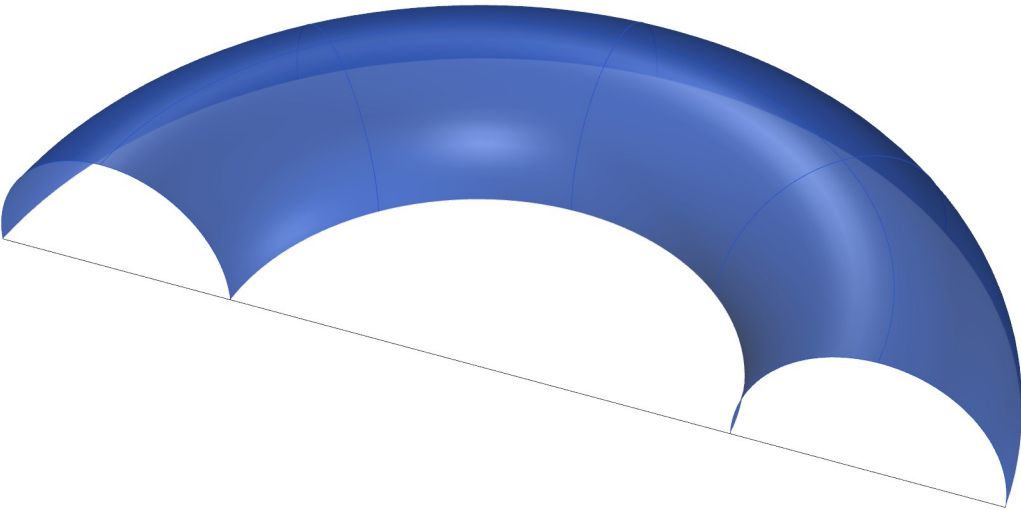

Vista Perspéctica