



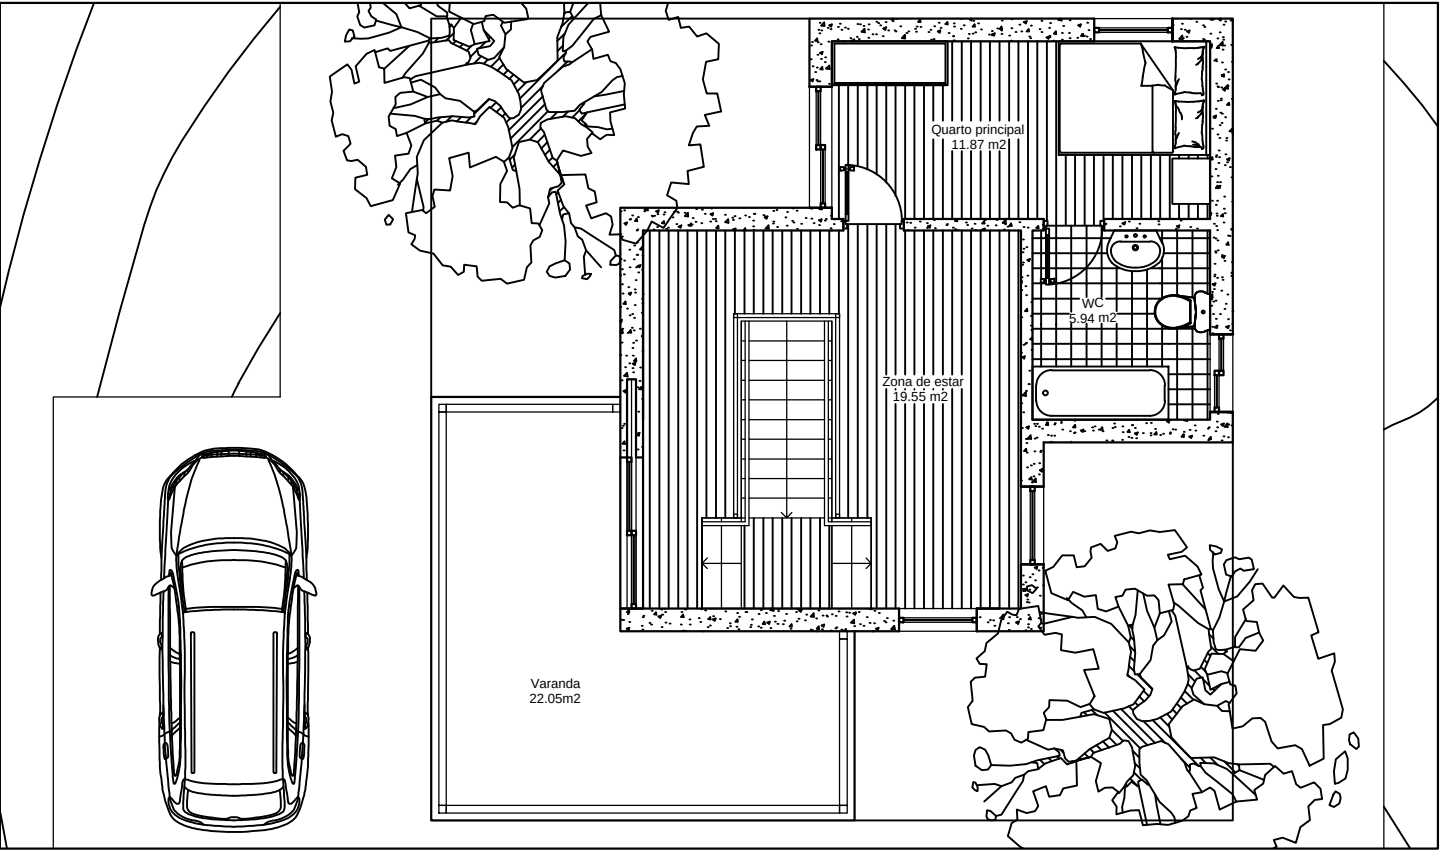


PLANTA PISO 1 ESC 1:100

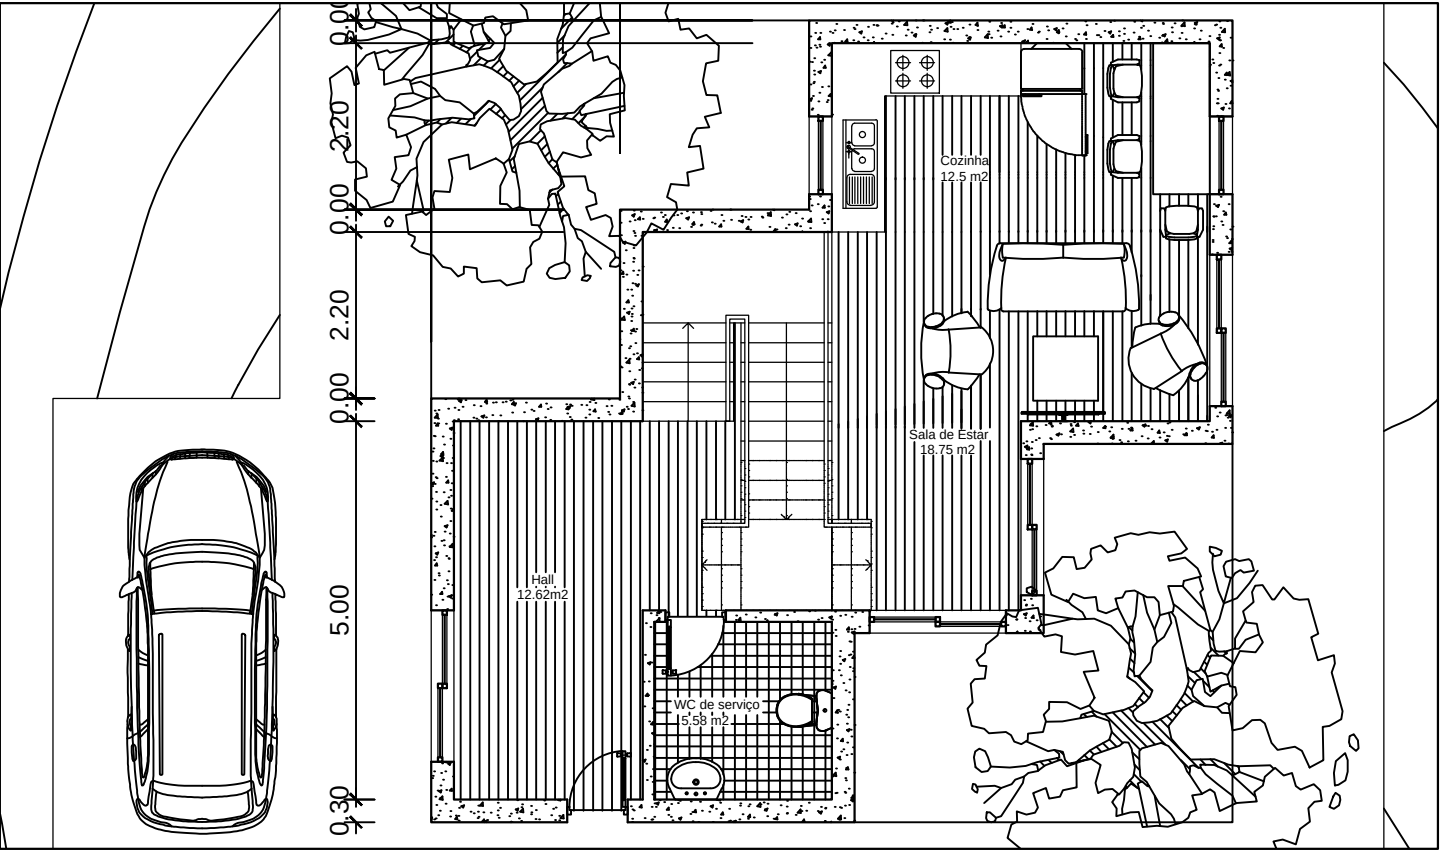


PLANTA PISO 1 ESC 1:100



CORTE LONGITUDINAL ESC 1:200

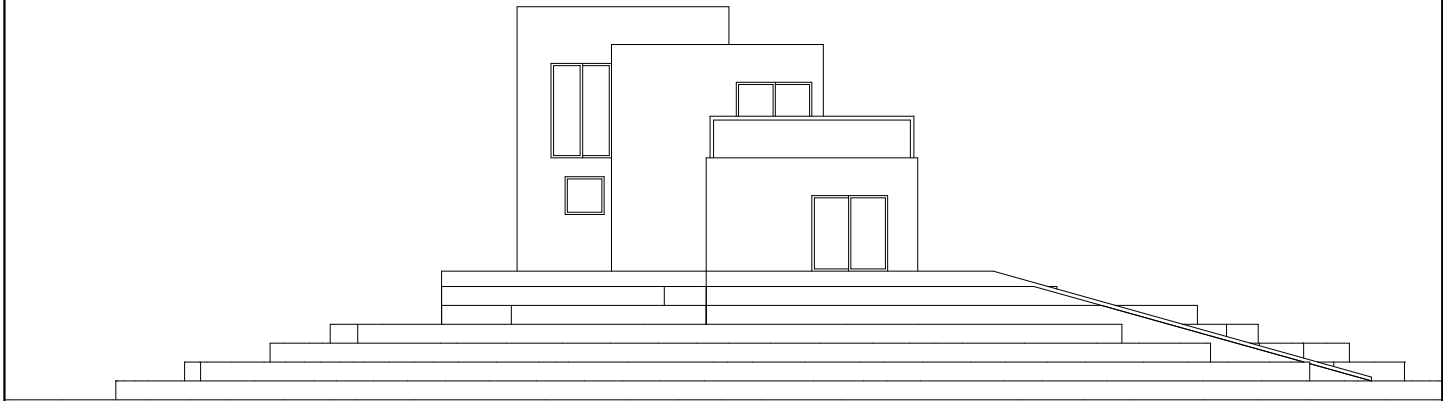

ALÇADO ESQUERDO ESC 1:200

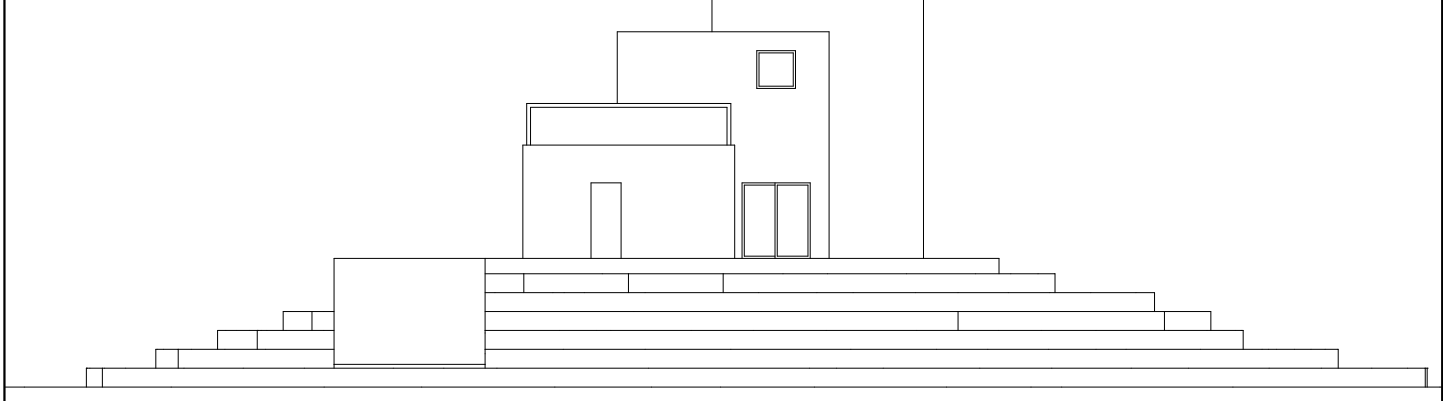

ALÇADO FRONTAL ESC 1:200

Casa no topo do monte
Francisco Salvado, 20241250, Turma 2G