




ABÓBADA HELICOIDAL

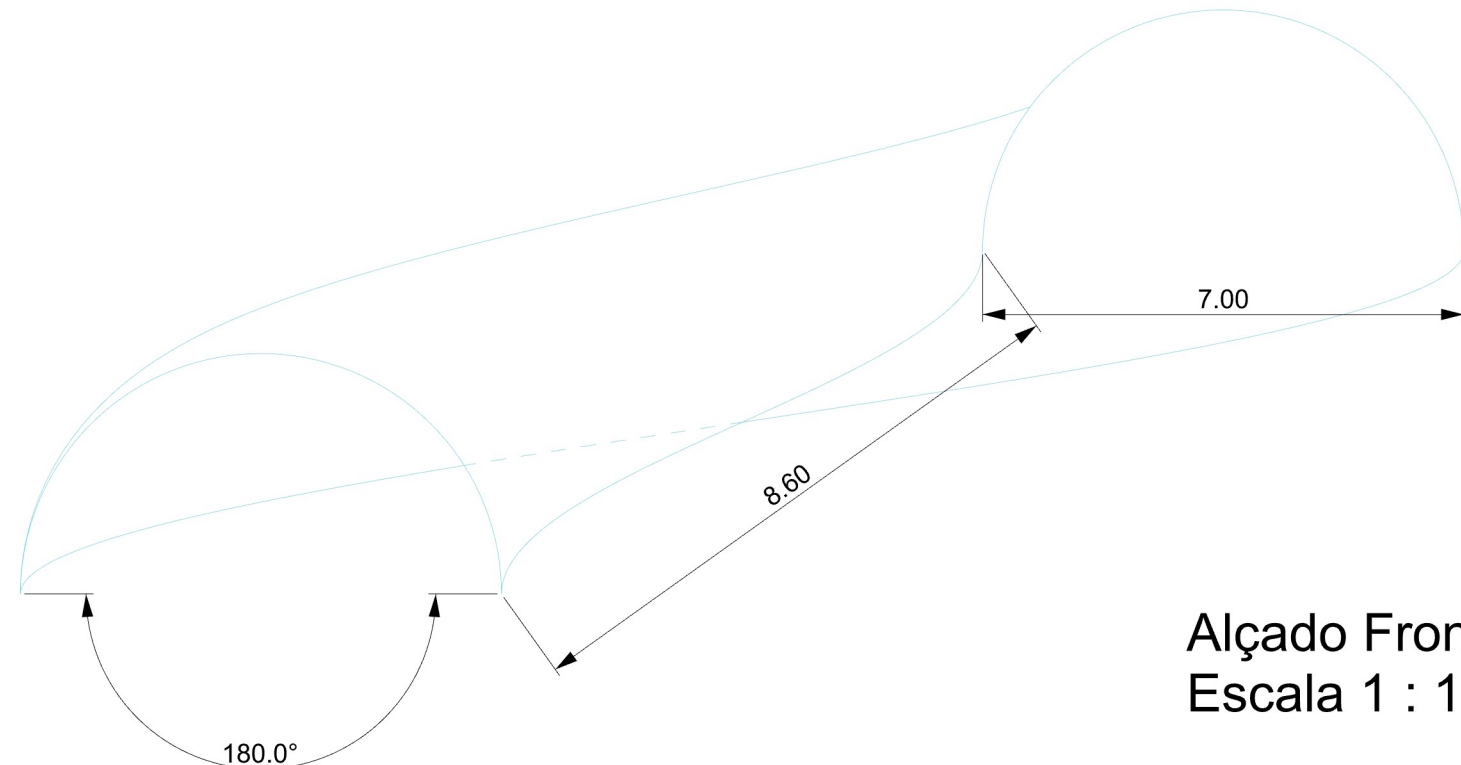


Alçado Frontal
Escala 1 : 1

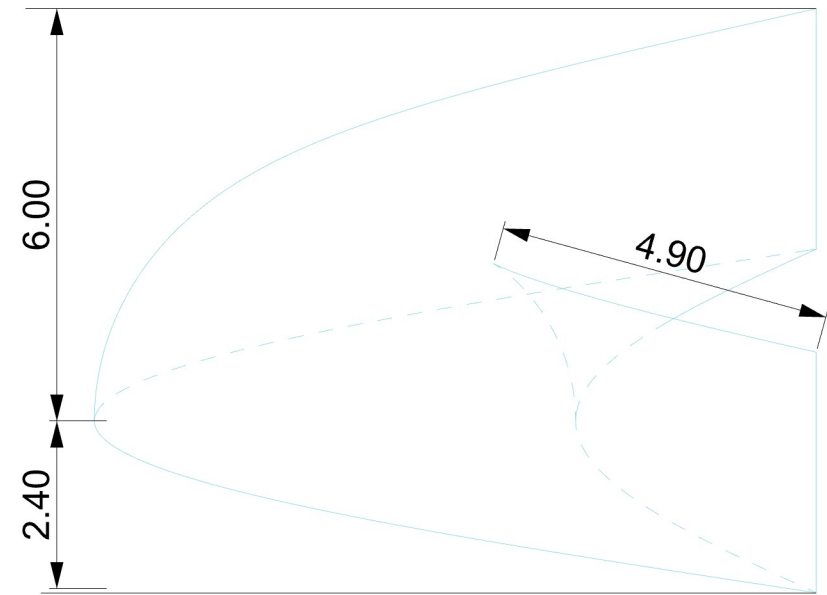

Alçado Lateral
Escala 1 : 1

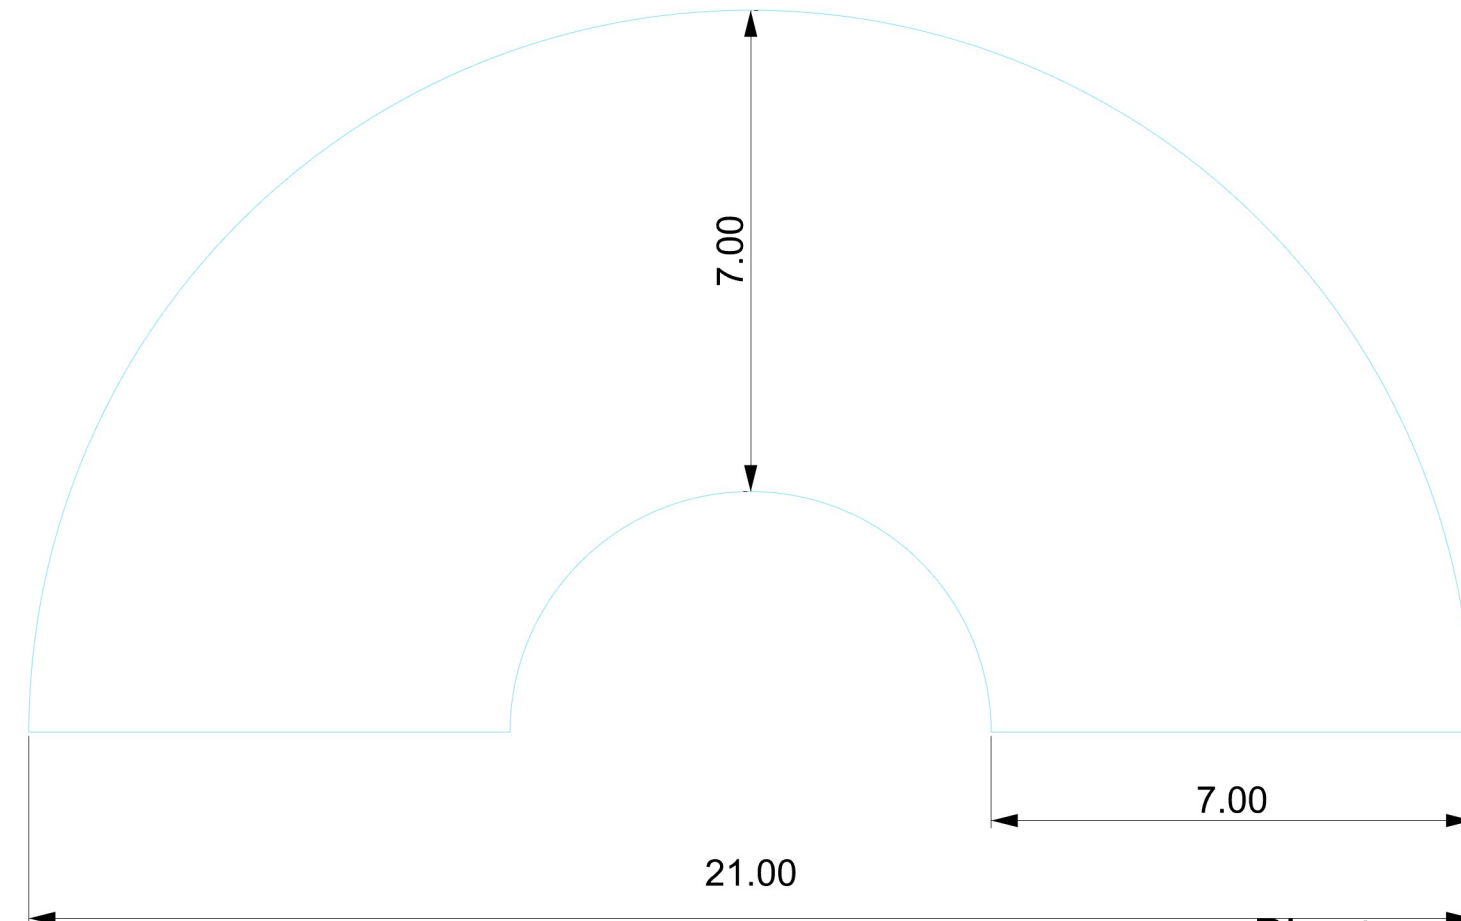

Planta
Escala 1 : 1

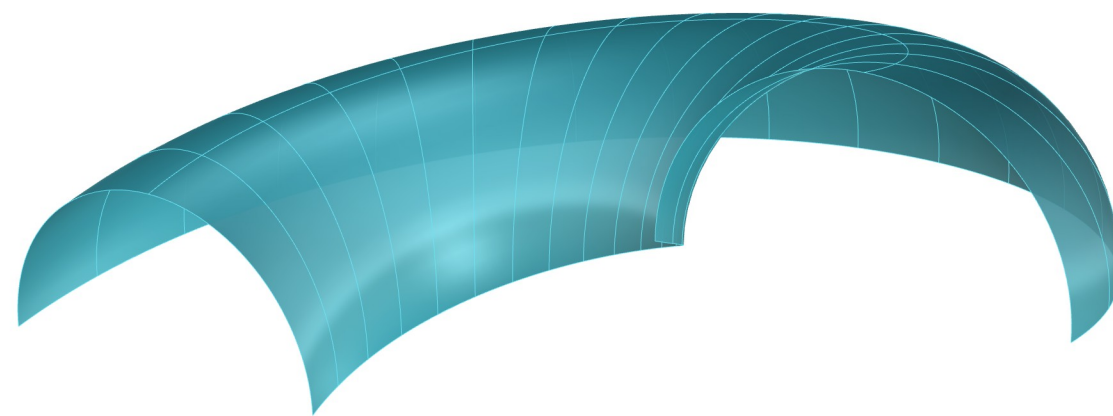

Modelo